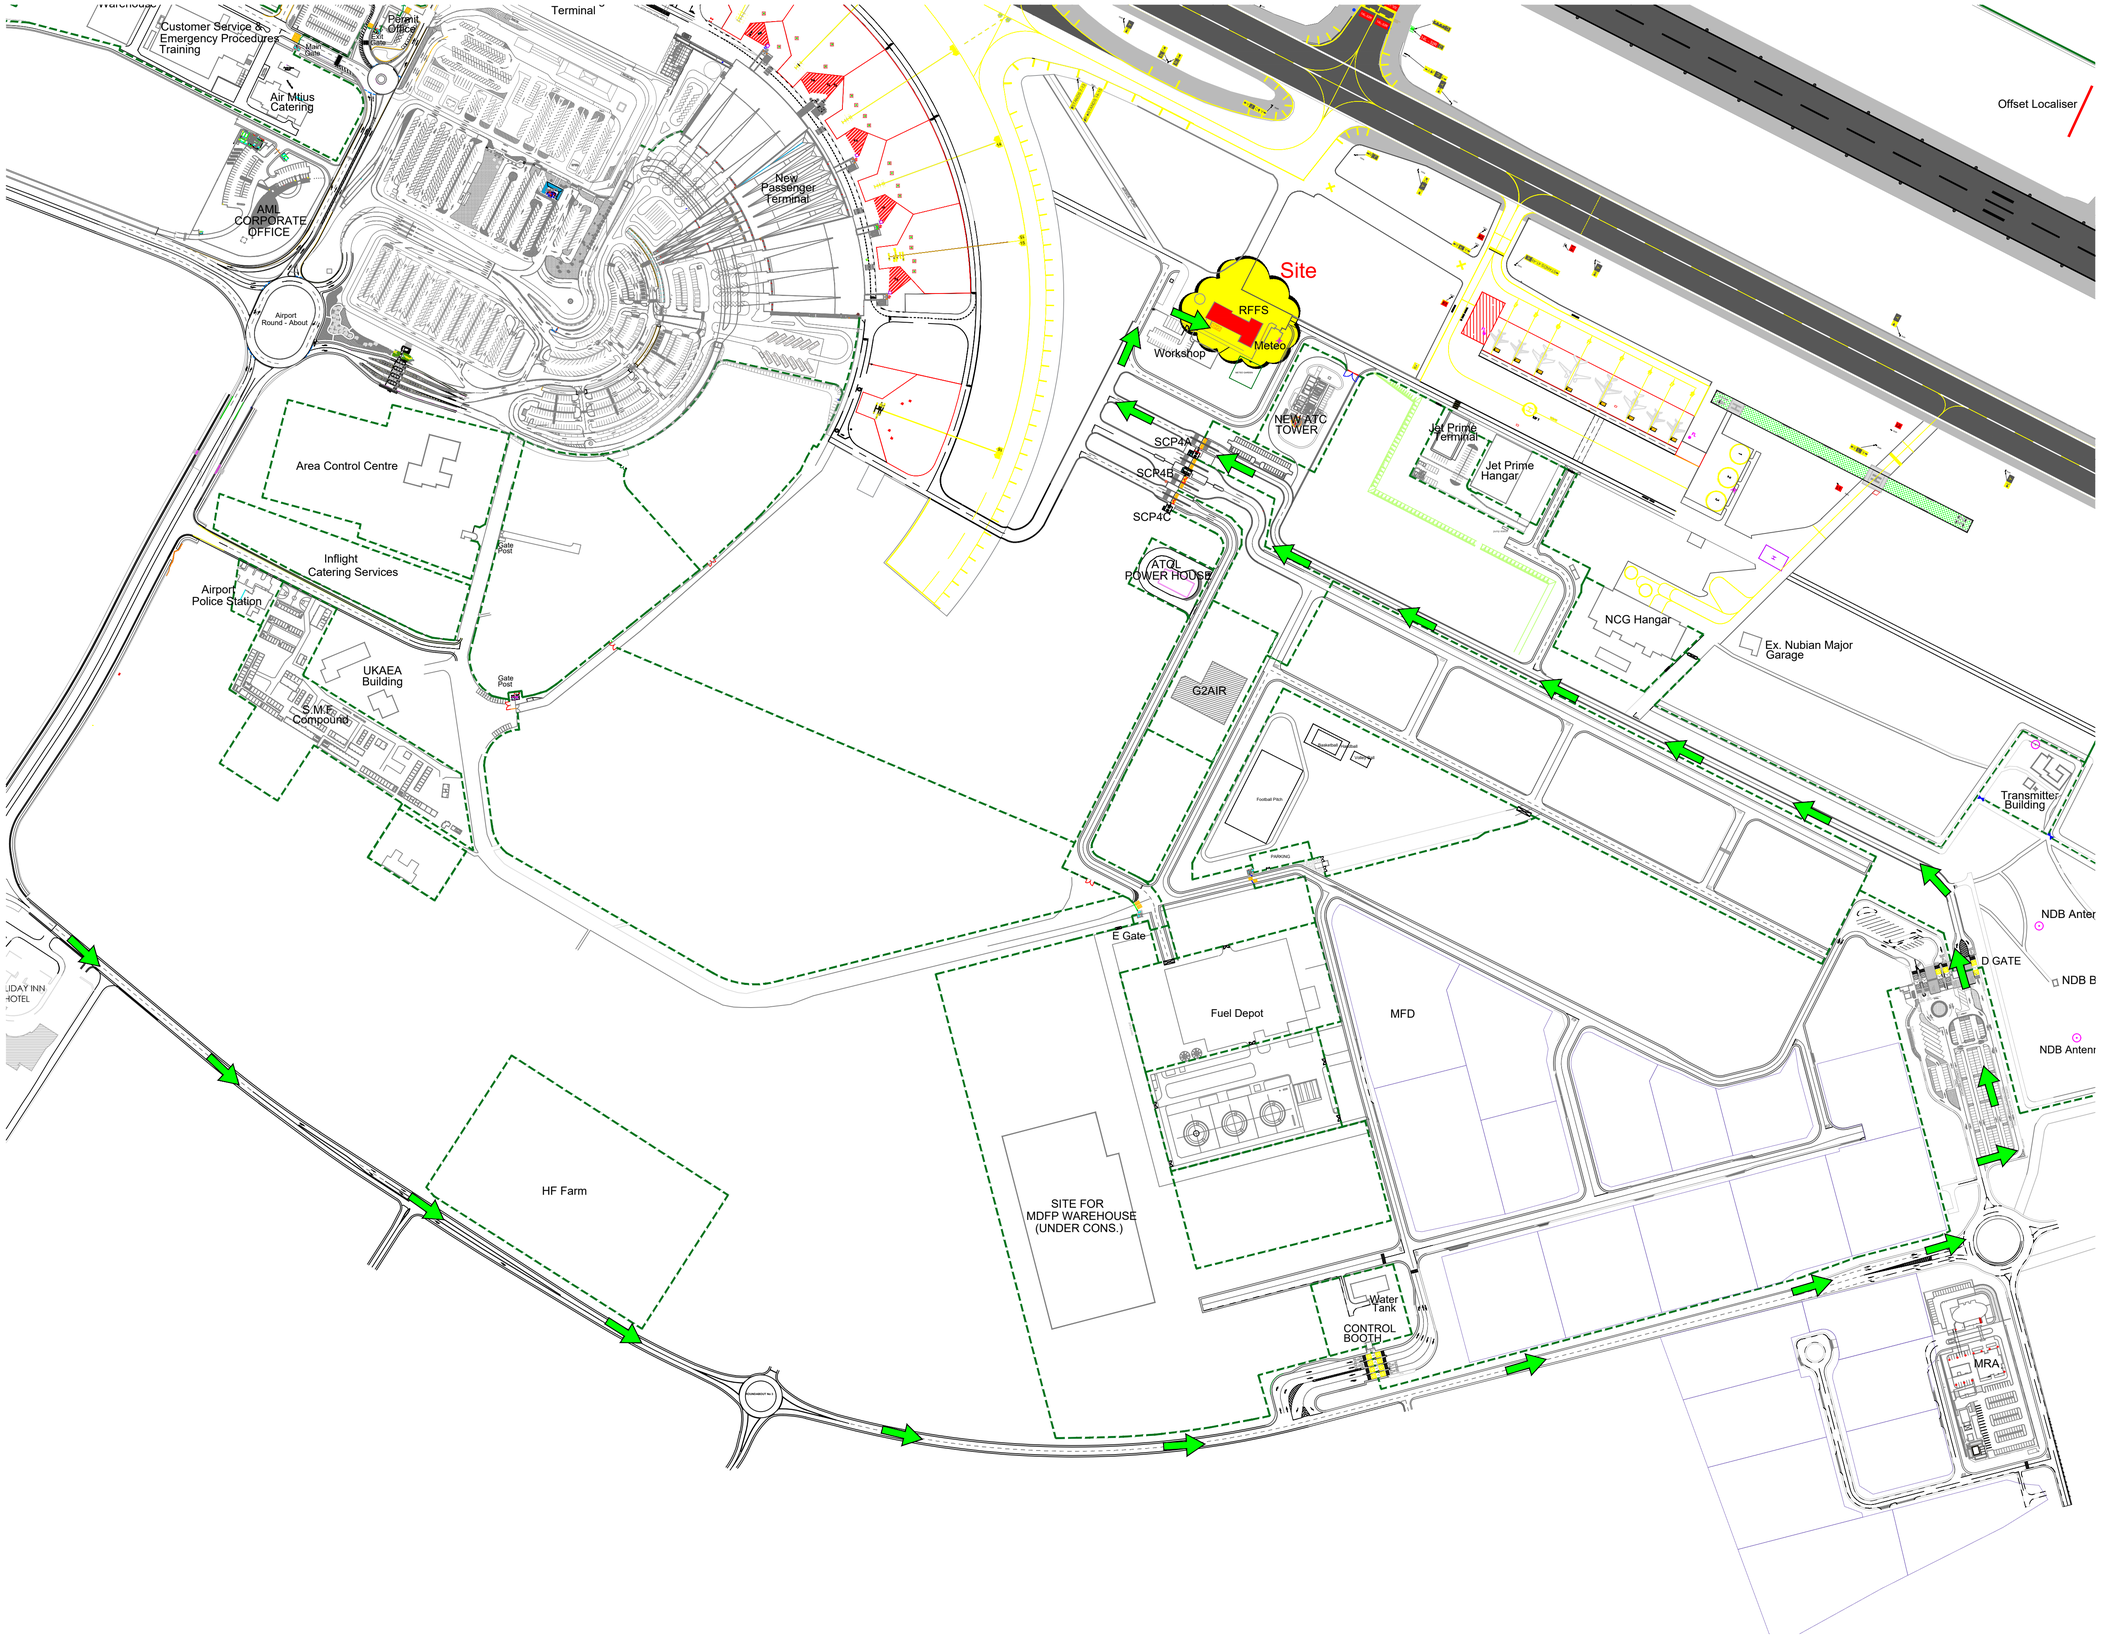


GENERAL NOTES

NOTE:

1. DO NOT SCALE USE FIGURED DIMENSIONS ONLY.
2. COPYRIGHT OF THIS DRAWING REMAINS TO THE PROPERTY OF AML Co Ltd.
3. ALL DIMENSIONS TO BE DOUBLE-CHECKED ON SITE BEFORE ANY WORK IS PUT IN HAND.
4. ANY DISCREPANCY ON THIS DRAWING SHOULD BE REPORTED BACK TO TECHNICAL SERVICES DEPARTMENT, AML. Co. Ltd.

PROJECT NAME:

PROPOSE REFURBISHMENT @ ARFFS

DRAWING TITLE:

SITE PLAN

DRAWN BY:	CHECK BY:
O.NARAYEN	D.KHEDDOO


PROJECT MANAGER:	DATE:
S.DEEPCHAND	SEPT 2025

AIRPORTS OF MAURITIUS CO LTD
TECHNICAL SERVICES DEPARTMENT

DRAWING NO:	SCALE:	SHEET SIZE:
AML/ARFFS/01	1:200	A3

AREA:	REVISION:
-m^2	-

REV:	DESCRIPTION:	BY:	DATE:

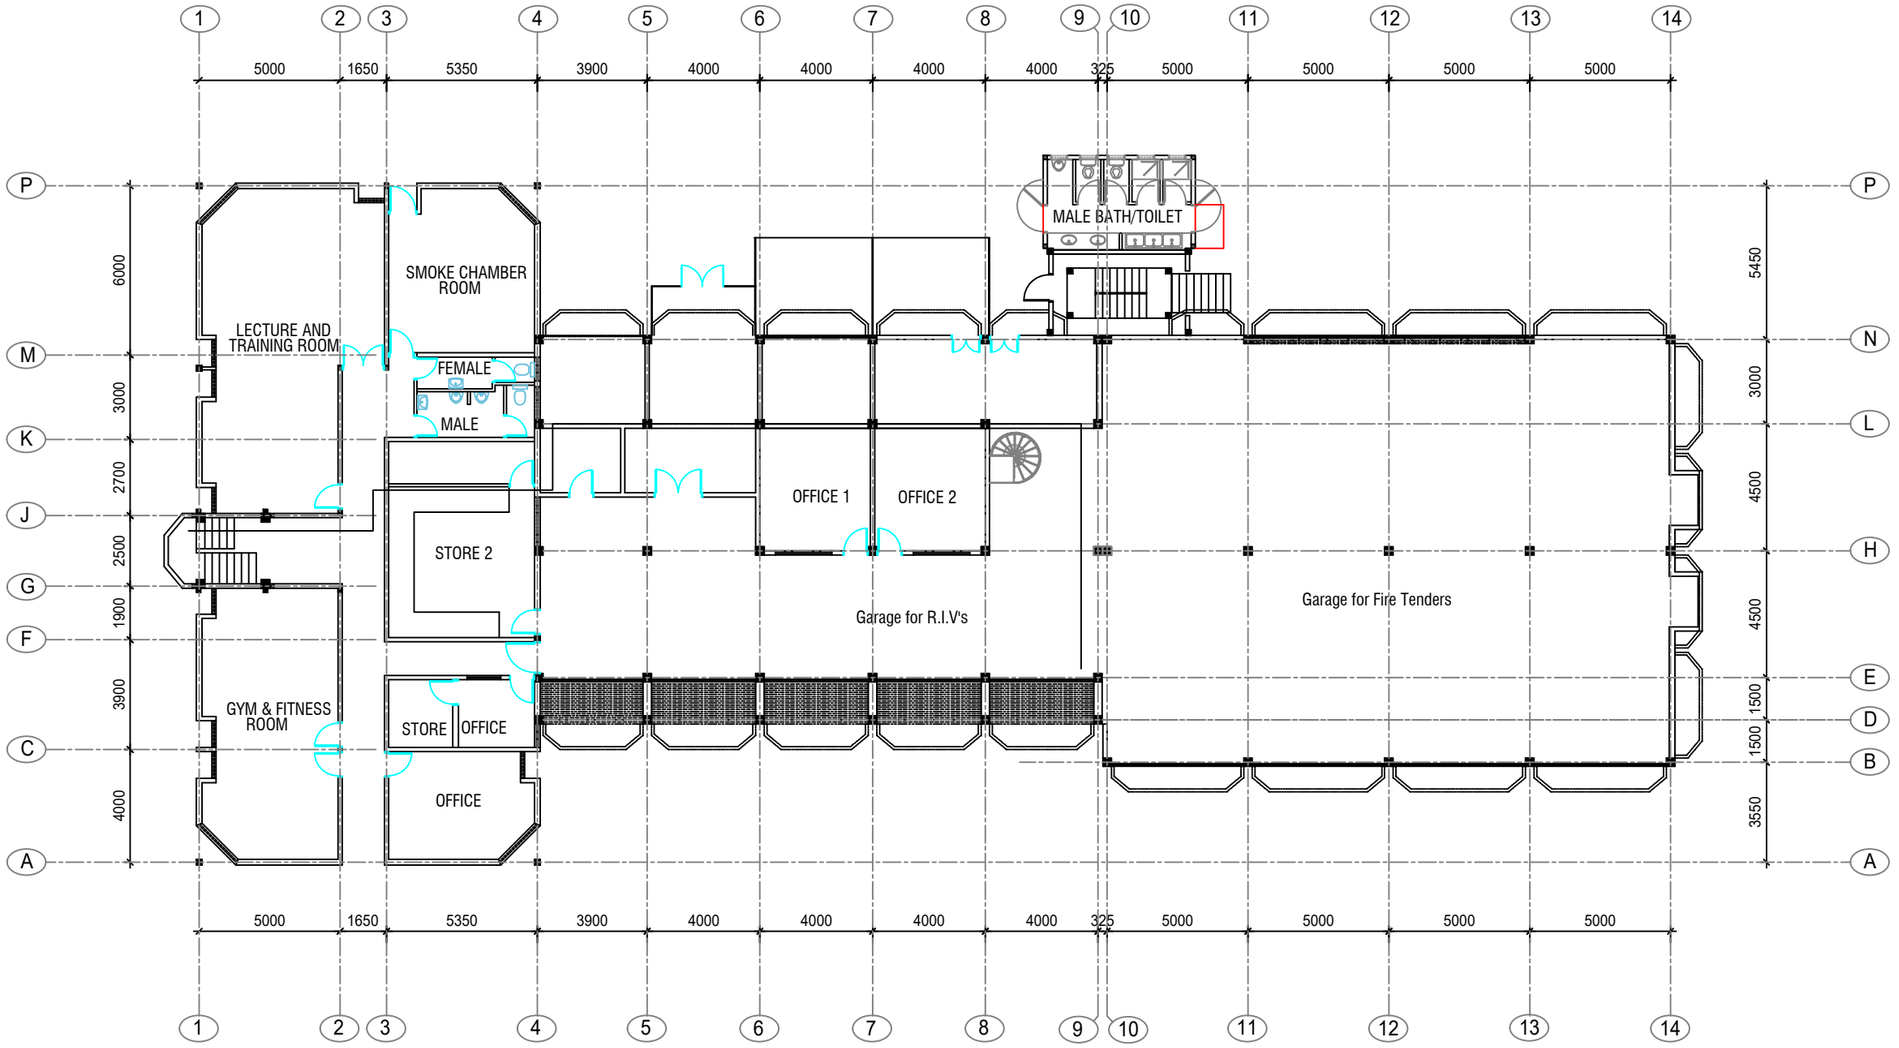

GROUND FLOOR PLAN

GENERAL NOTES

NOTE:
1. DO NOT SCALE USE FIGURED DIMENSIONS ONLY.
2. COPYRIGHT OF THIS DRAWING REMAINS TO THE PROPERTY OF AML Co Ltd.
3. ALL DIMENSIONS TO BE DOUBLE-CHECKED ON SITE BEFORE ANY WORK IS PUT IN HAND.
4. ANY DISCREPANCY ON THIS DRAWING SHOULD BE REPORTED BACK TO TECHNICAL SERVICES DEPARTMENT, AML. Co. Ltd.

PROJECT NAME:
PROPOSE REFURBISHMENT @ ARFFS

DRAWING TITLE:
EXISTING GROUND FLOOR


DRAWN BY:	CHECK BY:
O.NARAYEN	D.KHEDDOO
PROJECT MANAGER:	DATE:
S.DEEPCHAND	SEPT 2025

AIRPORTS OF MAURITIUS CO LTD
TECHNICAL SERVICES DEPARTMENT

DRAWING NO:	SCALE:	SHEET SIZE:
AML/ARFFS/02	1:200	A3

AREA:	REVISION:
-m²	-

REV:	DESCRIPTION:	BY:	DATE:

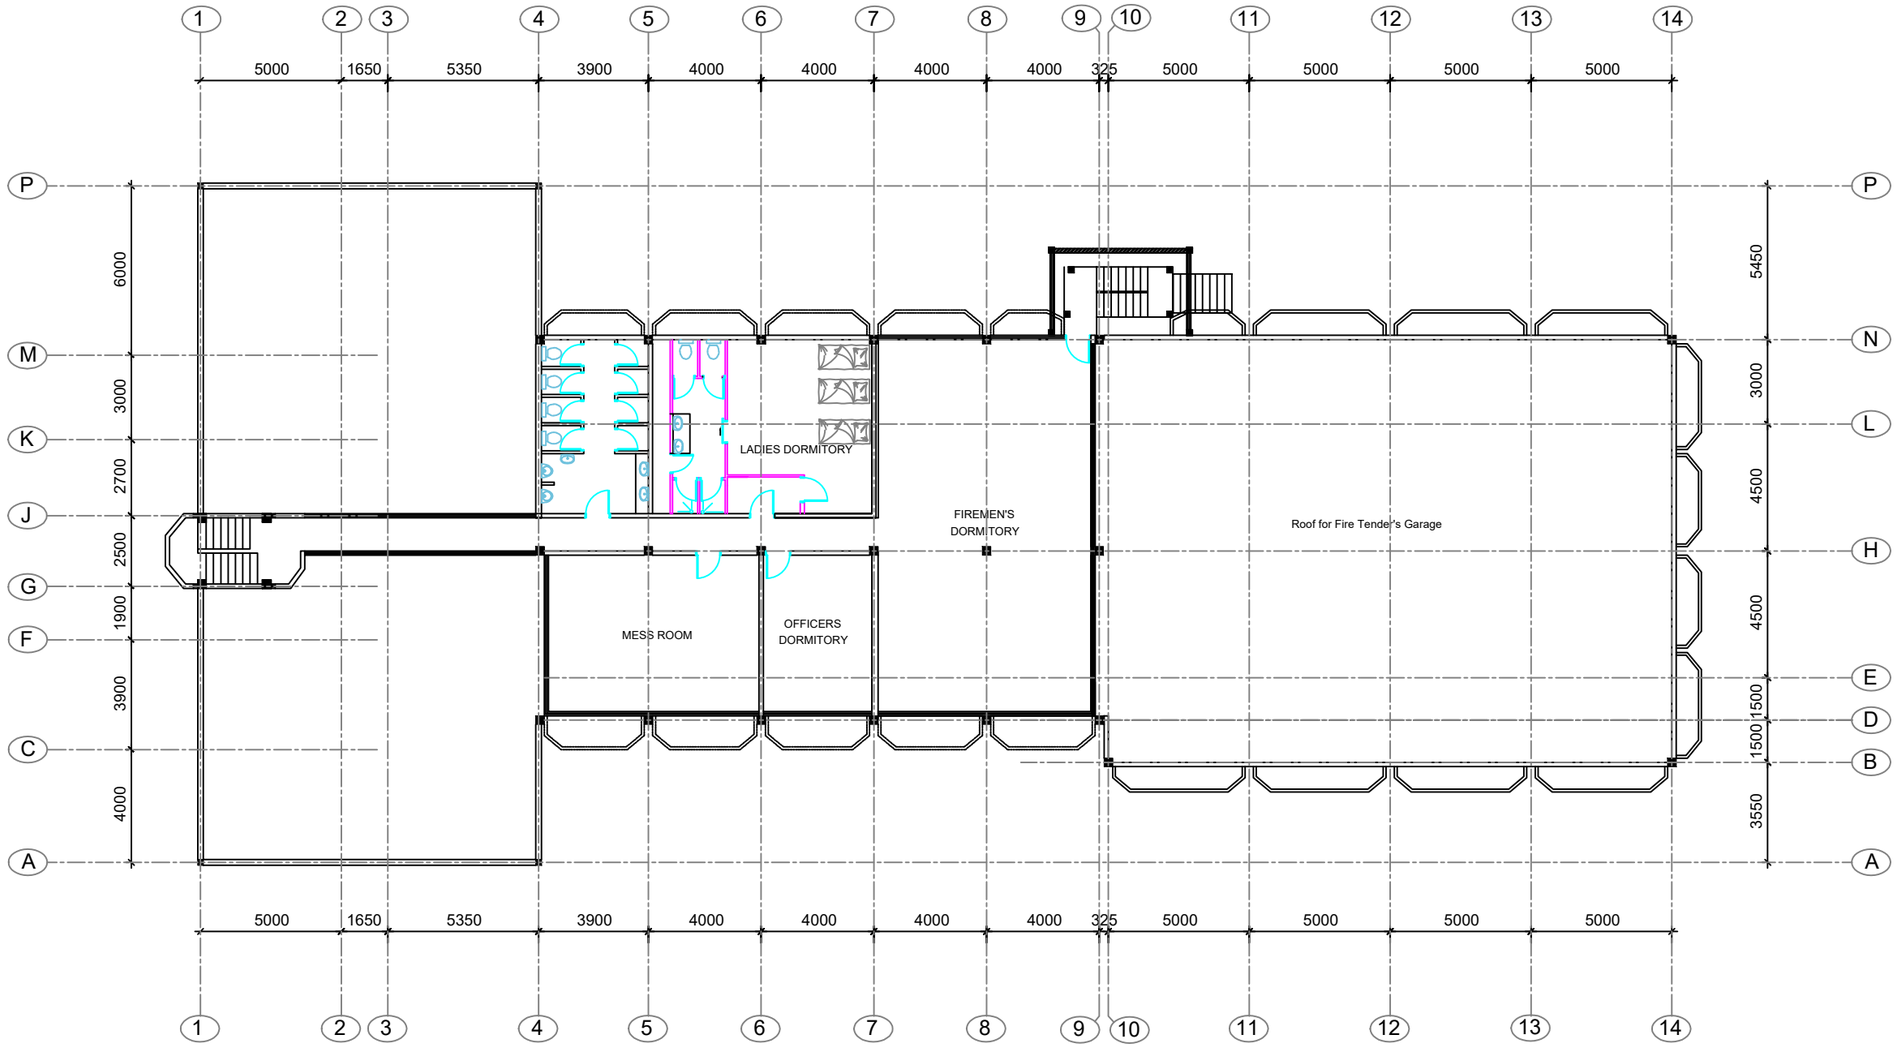

FIRST FLOOR PLAN

GENERAL NOTES

NOTE:
1. DO NOT SCALE USE FIGURED DIMENSIONS ONLY.
2. COPYRIGHT OF THIS DRAWING REMAINS TO THE PROPERTY OF AML Co Ltd.
3. ALL DIMENSIONS TO BE DOUBLE-CHECKED ON SITE BEFORE ANY WORK IS PUT IN HAND.
4. ANY DISCREPANCY ON THIS DRAWING SHOULD BE REPORTED BACK TO TECHNICAL SERVICES DEPARTMENT, AML. Co. Ltd.

PROJECT NAME:
PROPOSE REFURBISHMENT @ ARFFS

DRAWING TITLE:
EXISTING FIRST FLOOR

DRAWN BY: O.NARAYEN

CHECK BY: D.KHEDDOO

PROJECT MANAGER: S.DEEPCHAND

DATE: SEPT 2025

AIRPORTS OF MAURITIUS CO LTD
TECHNICAL SERVICES DEPARTMENT

DRAWING NO: AML/ARFFS/03

SCALE: 1:200

SHEET SIZE: A3

AREA: -m²

REVISION: -

REV:	DESCRIPTION:	BY:	DATE:



FRONT ELEVATION



REAR ELEVATION



LEFT ELEVATION



RIGHT ELEVATION

GENERAL NOTES

NOTE:
1. DO NOT SCALE USE FIGURED DIMENSIONS ONLY.
2. COPYRIGHT OF THIS DRAWING REMAINS TO THE PROPERTY OF AML Co Ltd.
3. ALL DIMENSIONS TO BE DOUBLE-CHECKED ON SITE BEFORE ANY WORK IS PUT IN HAND.
4. ANY DISCREPANCY ON THIS DRAWING SHOULD BE REPORTED BACK TO TECHNICAL SERVICES DEPARTMENT, AML. Co. Ltd.

PROJECT NAME:
PROPOSE REFURBISHMENT @ ARFFS

DRAWING TITLE:
ELEVATION PHOTO

DRAWN BY: O.NARAYEN

CHECK BY: D.KHEDDOO

PROJECT MANAGER: S.DEEPCHAND

DATE: SEPT 2025

AIRPORTS OF MAURITIUS CO LTD
TECHNICAL SERVICES DEPARTMENT

DRAWING NO: AML/ARFFS/04


SCALE: 1:200

SHEET SIZE: A3


AREA: -m²

REVISION: -


REV:	DESCRIPTION:	BY:	DATE:

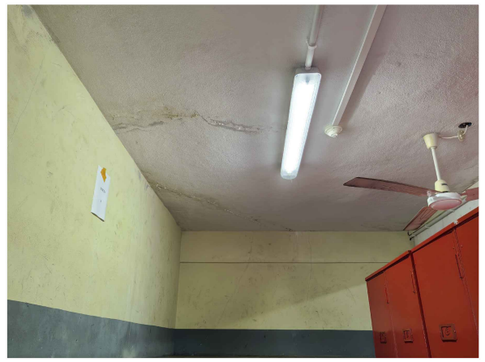

Existing wall & ceiling to be painted

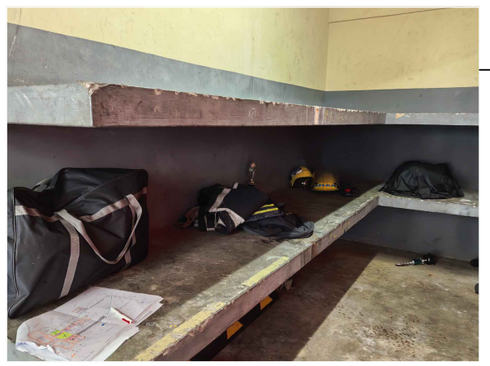

Existing concrete shelves to be demolished

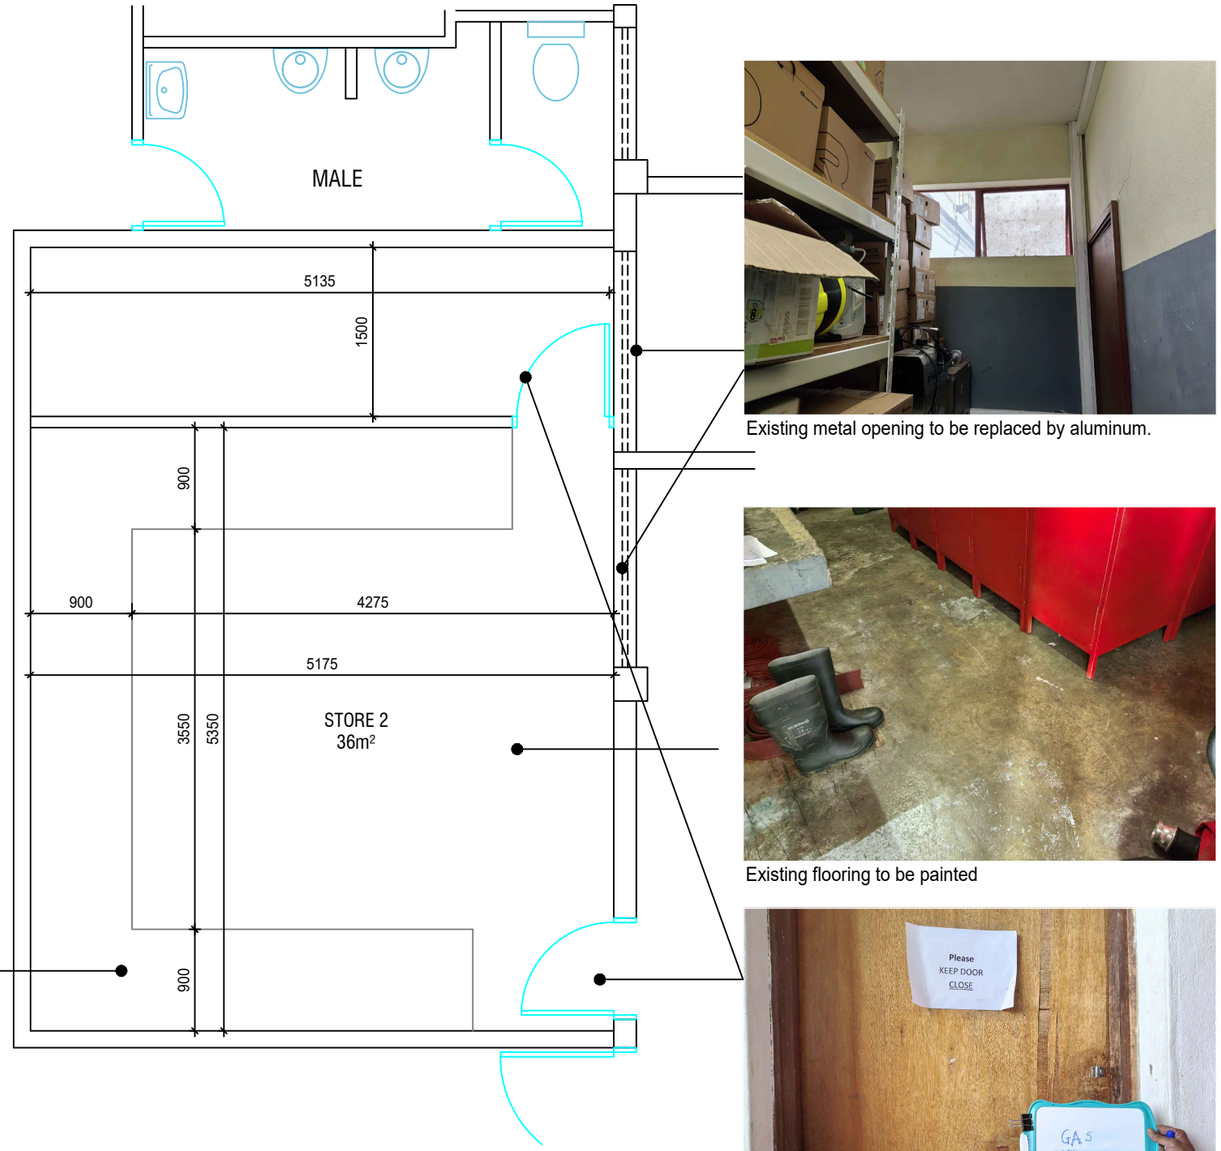

Existing metal opening to be replaced by aluminum.

Existing flooring to be painted

Existing wooden door to be replaced by aluminum.

GENERAL NOTES

NOTE:

1. DO NOT SCALE USE FIGURED DIMENSIONS ONLY.
2. COPYRIGHT OF THIS DRAWING REMAINS TO THE PROPERTY OF AML Co Ltd.
3. ALL DIMENSIONS TO BE DOUBLE-CHECKED ON SITE BEFORE ANY WORK IS PUT IN HAND.
4. ANY DISCREPANCY ON THIS DRAWING SHOULD BE REPORTED BACK TO TECHNICAL SERVICES DEPARTMENT, AML. Co. Ltd.

PROJECT NAME:
PROPOSE REFURBISHMENT @ ARFFS

DRAWING TITLE:
EXISTING GROUND FLOOR STORE 2 LAYOUT

DRAWN BY:	CHECK BY:
O.NARAYEN	D.KHEDDOO

PROJECT MANAGER:	DATE:
S.DEEPCHAND	SEPT 2025

AIRPORTS OF MAURITIUS CO LTD
TECHNICAL SERVICES DEPARTMENT


DRAWING NO:	SCALE:	SHEET SIZE:
AML/ARFFS/05	1:50	A3


AREA:	REVISION:
-m²	-

REV:	DESCRIPTION:	BY:	DATE:



Sink to be replaced including plumbing & pipes
Wall tiles to be replaced

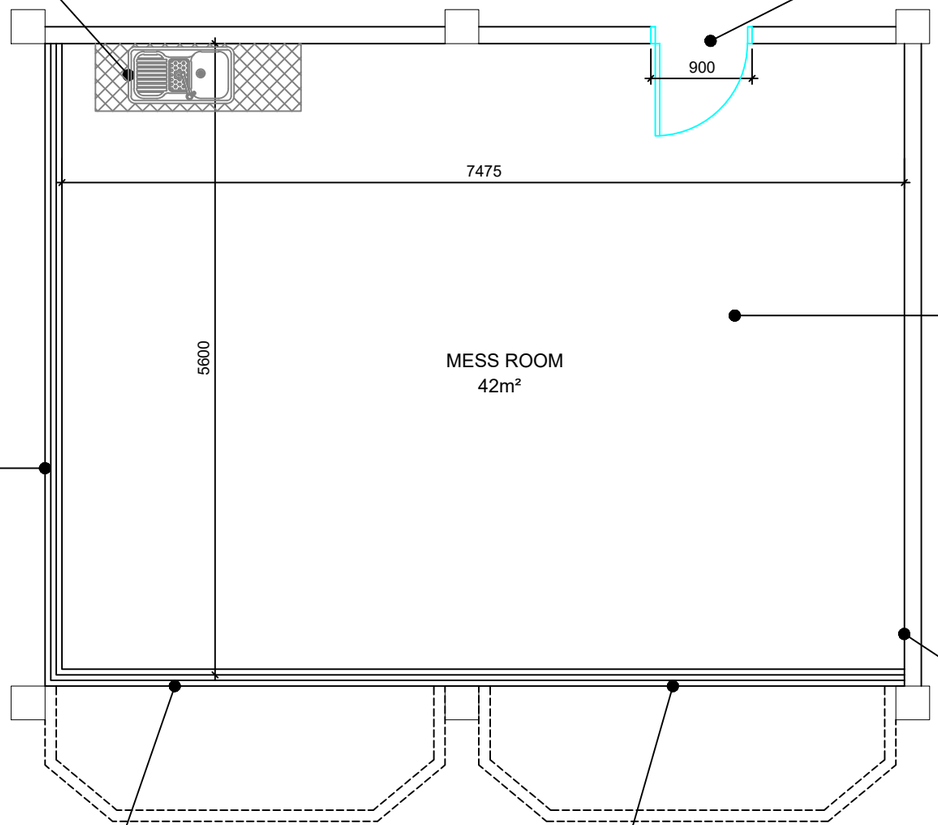


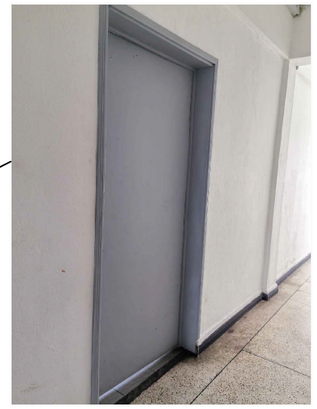

Existing wooden door to be replaced by aluminum door.



Aluminum openings to be replaced

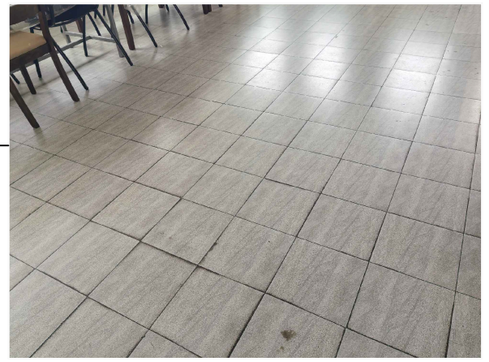

Floor tiles to be replaced



Aluminum openings to be replaced



Aluminum openings to be replaced



Wall & ceiling to be painted

GENERAL NOTES

NOTE:
1. DO NOT SCALE USE FIGURED DIMENSIONS ONLY.
2. COPYRIGHT OF THIS DRAWING REMAINS TO THE PROPERTY OF AML Co Ltd.
3. ALL DIMENSIONS TO BE DOUBLE-CHECKED ON SITE BEFORE ANY WORK IS PUT IN HAND.
4. ANY DISCREPANCY ON THIS DRAWING SHOULD BE REPORTED BACK TO TECHNICAL SERVICES DEPARTMENT, AML. Co. Ltd.

PROJECT NAME:
PROPOSE REFURBISHMENT @ ARFFS

DRAWING TITLE:
EXISTING FIRST FLOOR MESS LAYOUT

DRAWN BY:	CHECK BY:
O.NARAYEN	D.KHEDDOO


PROJECT MANAGER:	DATE:
S.DEEPCHAND	SEPT 2025

AIRPORTS OF MAURITIUS CO LTD
TECHNICAL SERVICES DEPARTMENT

DRAWING NO:	SCALE:	SHEET SIZE:
AML/ARFFS/06	1:50	A3

AREA:	REVISION:
-m²	-


REV:	DESCRIPTION:	BY:	DATE:

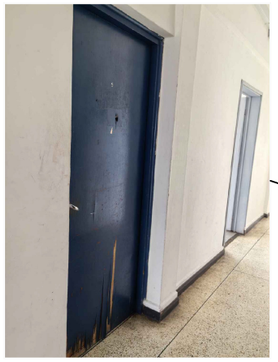


Existing wooden door to be replaced by aluminum door.



Flooring to be cleaned

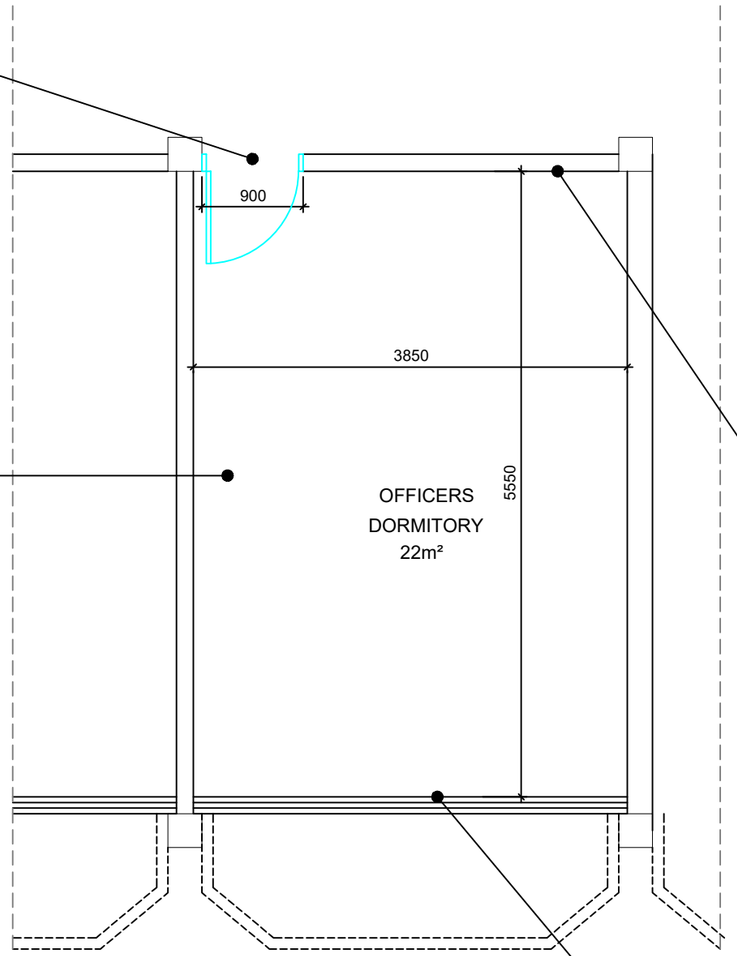

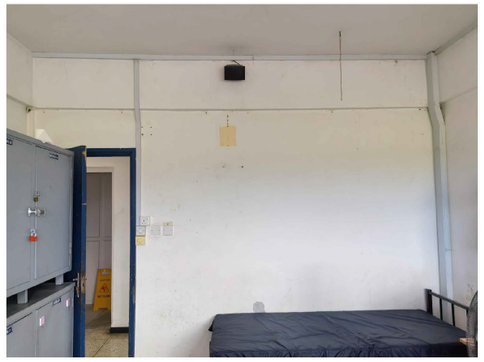

Wall & ceiling to be painted



Aluminum openings to be replaced

GENERAL NOTES

NOTE:
1. DO NOT SCALE USE FIGURED DIMENSIONS ONLY.
2. COPYRIGHT OF THIS DRAWING REMAINS TO THE PROPERTY OF AML Co Ltd.
3. ALL DIMENSIONS TO BE DOUBLE-CHECKED ON SITE BEFORE ANY WORK IS PUT IN HAND.
4. ANY DISCREPANCY ON THIS DRAWING SHOULD BE REPORTED BACK TO TECHNICAL SERVICES DEPARTMENT, AML. Co. Ltd.

PROJECT NAME:
PROPOSE REFURBISHMENT @ ARFFS

DRAWING TITLE:
EXISTING FIRST FLOOR OFFICERS DORMITORY

DRAWN BY: O.NARAYEN

CHECK BY: D.KHEDDOO

PROJECT MANAGER: S.DEEPCHAND

DATE: SEPT 2025

AIRPORTS OF MAURITIUS CO LTD
TECHNICAL SERVICES DEPARTMENT

DRAWING NO: AML/ARFFS/07

SCALE: 1:50

SHEET SIZE: A3

AREA: -m²

REVISION: -


REV:	DESCRIPTION:	BY:	DATE:




Aluminum openings to be replaced




Existing door to be replaced.

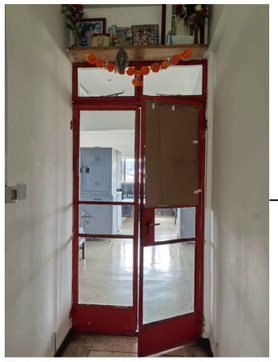


Existing metal door to be replaced by aluminum.

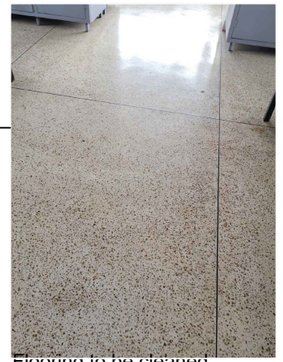

Flooring to be cleaned

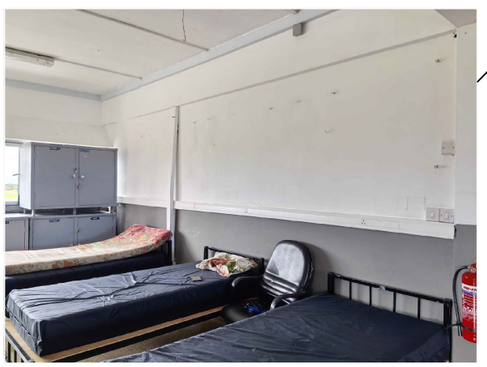

Wall & ceiling to be painted

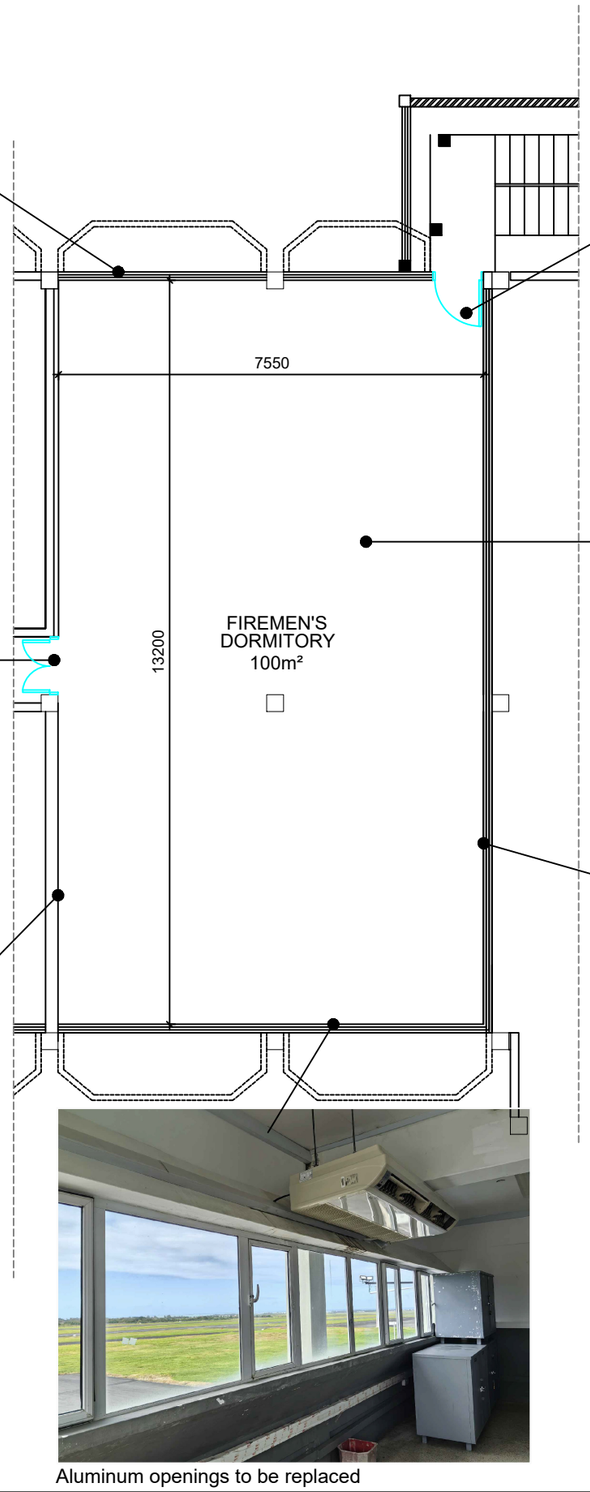

Aluminum openings to be replaced



Aluminum openings to be replaced

GENERAL NOTES

NOTE:
1. DO NOT SCALE USE FIGURED DIMENSIONS ONLY.
2. COPYRIGHT OF THIS DRAWING REMAINS TO THE PROPERTY OF AML Co Ltd.
3. ALL DIMENSIONS TO BE DOUBLE-CHECKED ON SITE BEFORE ANY WORK IS PUT IN HAND.
4. ANY DISCREPANCY ON THIS DRAWING SHOULD BE REPORTED BACK TO TECHNICAL SERVICES DEPARTMENT, AML. Co. Ltd.

PROJECT NAME:
PROPOSE REFURBISHMENT @ ARFFS

DRAWING TITLE:
EXISTING FIRST FLOOR FIREMEN DORMITORY

DRAWN BY:	CHECK BY:
O.NARAYEN	D.KHEDDOO

PROJECT MANAGER:	DATE:
S.DEEPCHAND	SEPT 2025

AIRPORTS OF MAURITIUS CO LTD
TECHNICAL SERVICES DEPARTMENT

DRAWING NO:	SCALE:	SHEET SIZE:
AML/ARFFS/08	1:100	A3

AREA:	REVISION:
-m²	-

REV:	DESCRIPTION:	BY:	DATE:




Floor tiling to be replaced



Existing opening to be replaced.



Wall & ceiling to be painted

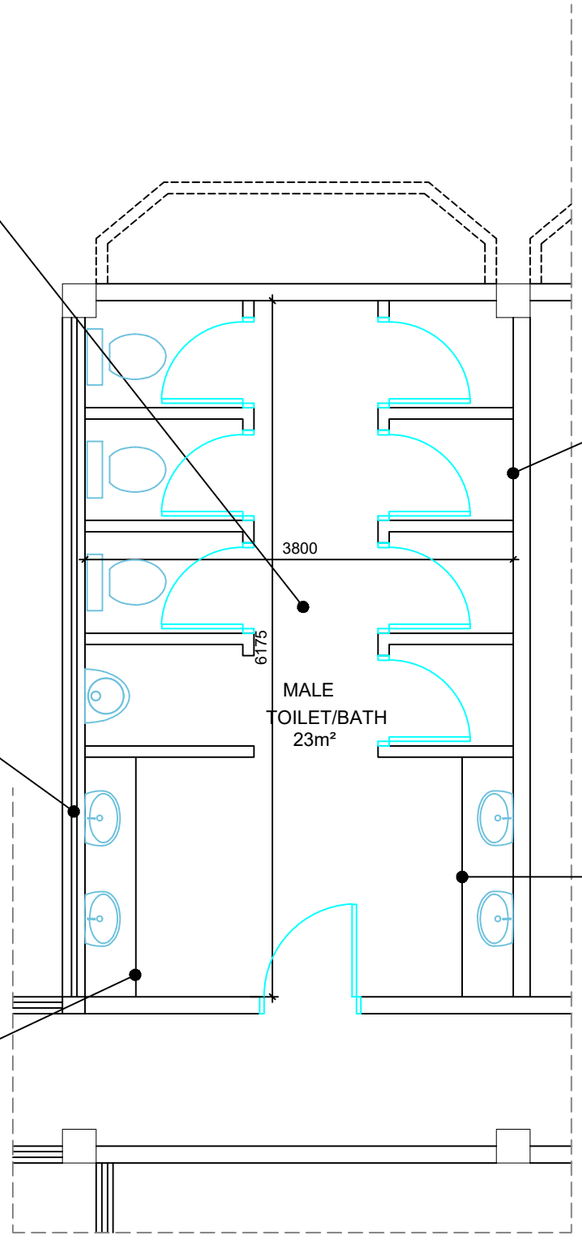



Shower Tap to be replaced



Wash basin to be replaced including plumbing & pipes
Wall tiles to be replaced & wall painted

GENERAL NOTES

NOTE:
1. DO NOT SCALE USE FIGURED DIMENSIONS ONLY.
2. COPYRIGHT OF THIS DRAWING REMAINS TO THE PROPERTY OF AML Co Ltd.
3. ALL DIMENSIONS TO BE DOUBLE-CHECKED ON SITE BEFORE ANY WORK IS PUT IN HAND.
4. ANY DISCREPANCY ON THIS DRAWING SHOULD BE REPORTED BACK TO TECHNICAL SERVICES DEPARTMENT, AML. Co. Ltd.

PROJECT NAME:
PROPOSE REFURBISHMENT @ ARFFS

DRAWING TITLE:
EXISTING FIRST FLOOR MALE TOILET/BATH


DRAWN BY:	CHECK BY:
O.NARAYEN	D.KHEDDOO
PROJECT MANAGER:	DATE:
S.DEEPCHAND	SEPT 2025

AIRPORTS OF MAURITIUS CO LTD
TECHNICAL SERVICES DEPARTMENT


DRAWING NO:	SCALE:	SHEET SIZE:
AML/ARFFS/09	1:50	A3


AREA:	REVISION:
-m²	-

REV:	DESCRIPTION:	BY:	DATE:

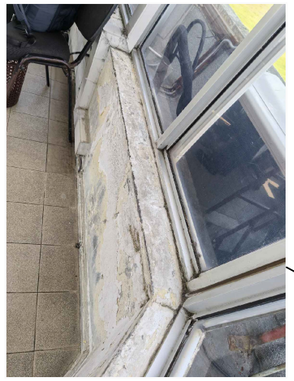




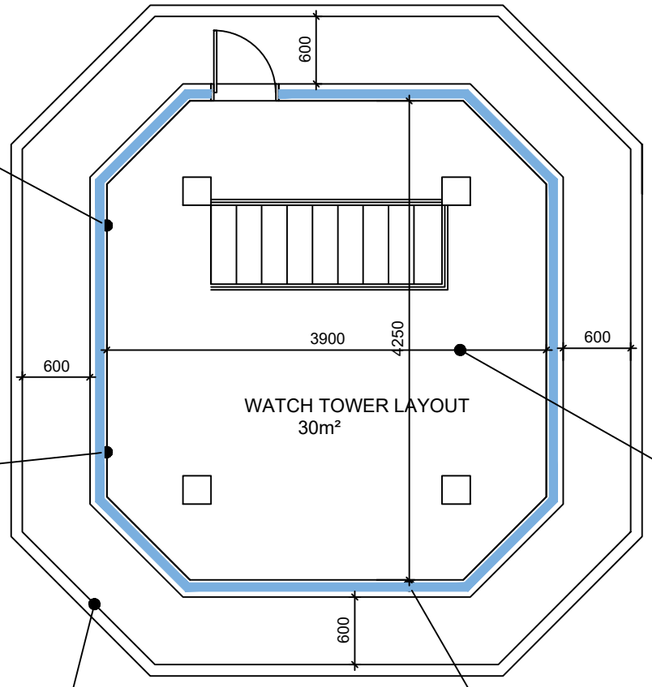

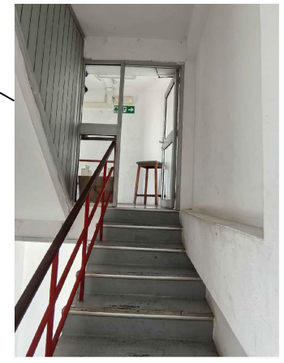



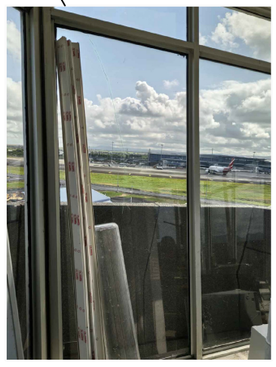

GENERAL NOTES

NOTE:
1. DO NOT SCALE USE FIGURED DIMENSIONS ONLY.
2. COPYRIGHT OF THIS DRAWING REMAINS TO THE PROPERTY OF AML Co Ltd.
3. ALL DIMENSIONS TO BE DOUBLE-CHECKED ON SITE BEFORE ANY WORK IS PUT IN HAND.
4. ANY DISCREPANCY ON THIS DRAWING SHOULD BE REPORTED BACK TO TECHNICAL SERVICES DEPARTMENT, AML. Co. Ltd.

PROJECT NAME:
PROPOSE REFURBISHMENT @ ARFFS

DRAWING TITLE:
TOWER LAYOUT

DRAWN BY: O.NARAYEN

CHECK BY: D.KHEDDOO

PROJECT MANAGER: S.DEEPCHAND

DATE: SEPT 2025

AIRPORTS OF MAURITIUS CO LTD
TECHNICAL SERVICES DEPARTMENT

DRAWING NO: AML/ARFFS/10

SCALE: 1:50

SHEET SIZE: A3

AREA: -m²

REVISION: -

REV:	DESCRIPTION:	BY:	DATE:



GENERAL NOTES

NOTE:

1. DO NOT SCALE USE FIGURED DIMENSIONS ONLY.
2. COPYRIGHT OF THIS DRAWING REMAINS TO THE PROPERTY OF AML Co Ltd.
3. ALL DIMENSIONS TO BE DOUBLE-CHECKED ON SITE BEFORE ANY WORK IS PUT IN HAND.
4. ANY DISCREPANCY ON THIS DRAWING SHOULD BE REPORTED BACK TO TECHNICAL SERVICES DEPARTMENT, AML. Co. Ltd.

PROJECT NAME:
PROPOSE REFURBISHMENT @ AIRFIELD OFFICE, MESS & DORMITORY

DRAWING TITLE:
LOCATION PLAN

DRAWN BY:	CHECK BY:
O.NARAYEN	R.RAMREKHA

PROJECT MANAGER:	DATE:
S.DEEPCHAND	SEPT 2025

AIRPORTS OF MAURITIUS CO LTD
TECHNICAL SERVICES DEPARTMENT

DRAWING NO:	SCALE:	SHEET SIZE:
AML/OM_R/01	1:2000	A3

AREA:	REVISION:
-m²	-

REV:	DESCRIPTION:	BY:	DATE:



GENERAL NOTES

NOTE:

1. DO NOT SCALE USE FIGURED DIMENSIONS ONLY.
2. COPYRIGHT OF THIS DRAWING REMAINS TO THE PROPERTY OF AML Co Ltd.
3. ALL DIMENSIONS TO BE DOUBLE-CHECKED ON SITE BEFORE ANY WORK IS PUT IN HAND.
4. ANY DISCREPANCY ON THIS DRAWING SHOULD BE REPORTED BACK TO TECHNICAL SERVICES DEPARTMENT, AML. Co. Ltd.

PROJECT NAME:
PROPOSE REFURBISHMENT @ AIRFIELD OFFICE, MESS & DORMITORY

DRAWING TITLE:
SITE PLAN

DRAWN BY:	CHECK BY:
O.NARAYEN	R.RAMREKHA

PROJECT MANAGER:	DATE:
S.DEEPCHAND	SEPT 2025


AIRPORTS OF MAURITIUS CO LTD
TECHNICAL SERVICES DEPARTMENT


DRAWING NO:	SCALE:	SHEET SIZE:
AML/OM_R/02	1:750	A3

AREA:	REVISION:
-m²	-

REV:	DESCRIPTION:	BY:	DATE:



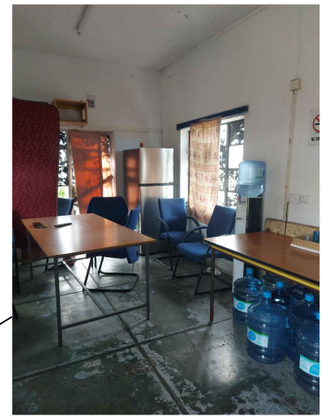

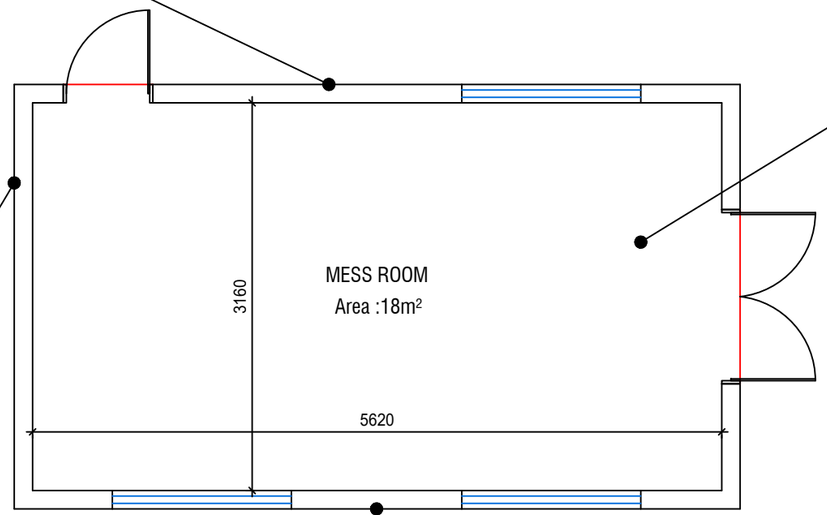





GENERAL NOTES

NOTE:
1. DO NOT SCALE USE FIGURED DIMENSIONS ONLY.
2. COPYRIGHT OF THIS DRAWING REMAINS TO THE PROPERTY OF AML Co Ltd.
3. ALL DIMENSIONS TO BE DOUBLE-CHECKED ON SITE BEFORE ANY WORK IS PUT IN HAND.
4. ANY DISCREPANCY ON THIS DRAWING SHOULD BE REPORTED BACK TO TECHNICAL SERVICES DEPARTMENT, AML. Co. Ltd.

PROJECT NAME:
PROPOSE REFURBISHMENT @ AIRFIELD OFFICE, MESS & DORMITORY

DRAWING TITLE:
BUILDING 5 MESS ROOM

DRAWN BY: O.NARAYEN

CHECK BY: R.RAMREKHA

PROJECT MANAGER: S.DEEPCHAND

DATE: SEPT 2025

AIRPORTS OF MAURITIUS CO LTD
TECHNICAL SERVICES DEPARTMENT

DRAWING NO: AML/OM_R/03


SCALE: 1:50

SHEET SIZE: A3

AREA: -m²


REVISION: -


REV:	DESCRIPTION:	BY:	DATE:

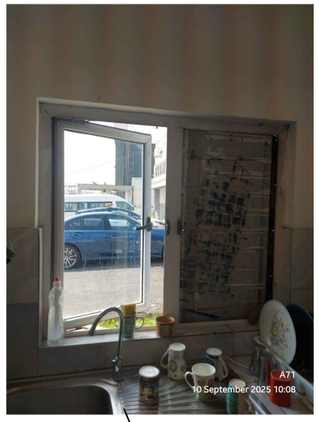







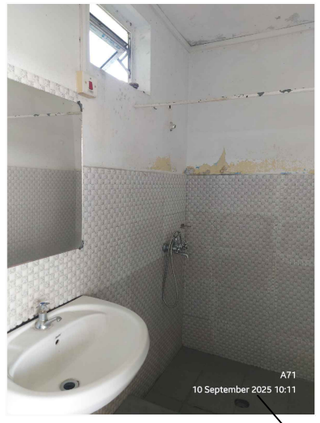


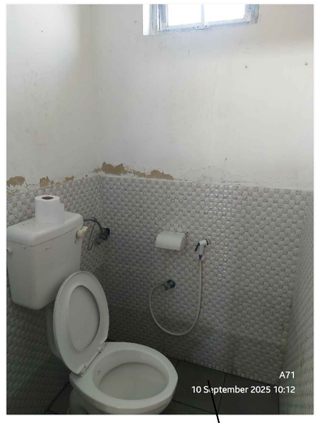


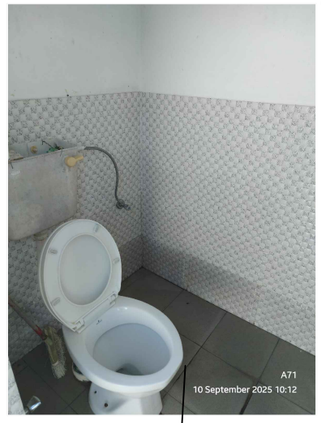


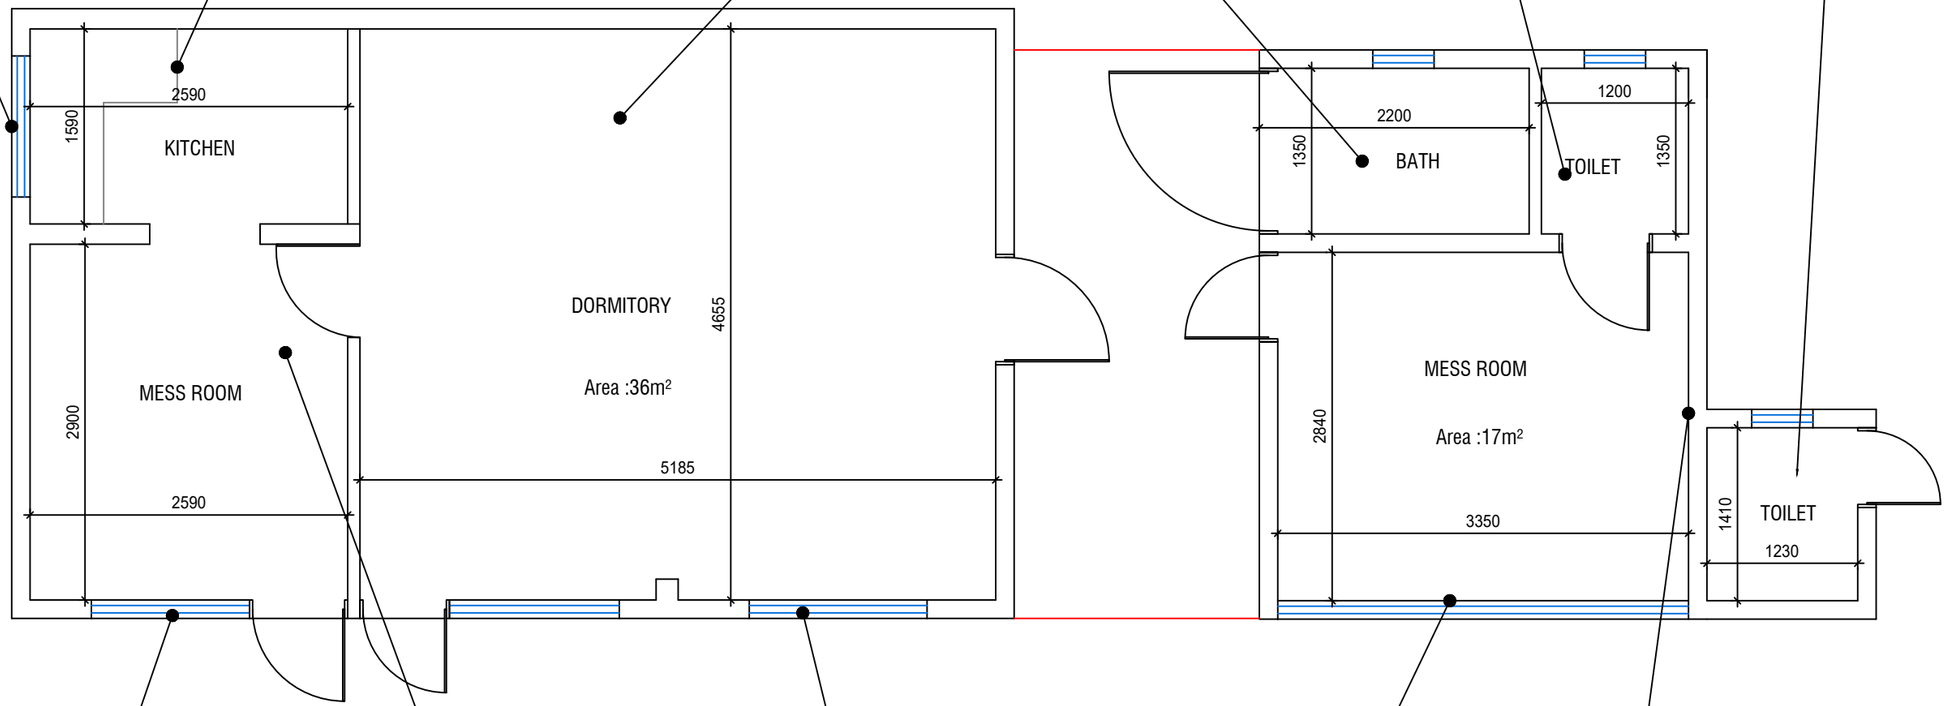



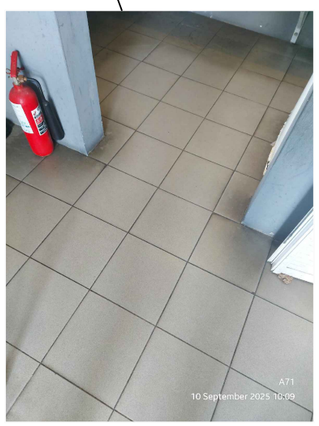

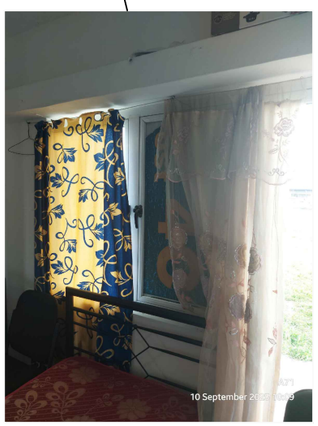

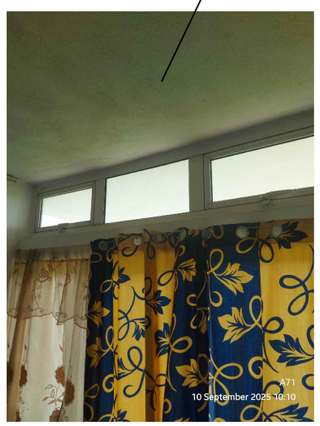



GENERAL NOTES

NOTE:
1. DO NOT SCALE USE FIGURED DIMENSIONS ONLY.
2. COPYRIGHT OF THIS DRAWING REMAINS TO THE PROPERTY OF AML Co Ltd.
3. ALL DIMENSIONS TO BE DOUBLE-CHECKED ON SITE BEFORE ANY WORK IS PUT IN HAND.
4. ANY DISCREPANCY ON THIS DRAWING SHOULD BE REPORTED BACK TO TECHNICAL SERVICES DEPARTMENT, AML. Co. Ltd.

PROJECT NAME:
PROPOSE REFURBISHMENT @ AIRFIELD OFFICE, MESS & DORMITORY

DRAWING TITLE:
BUILDING 6 & 7 MESS ROOM

DRAWN BY:	CHECK BY:
O.NARAYEN	R.RAMREKHA


PROJECT MANAGER:	DATE:
S.DEEPCHAND	SEPT 2025

AIRPORTS OF MAURITIUS CO LTD
TECHNICAL SERVICES DEPARTMENT

DRAWING NO:	SCALE:	SHEET SIZE:
AML/OM_R/04	1:50	A3


AREA:	REVISION:
-m²	-

REV:	DESCRIPTION:	BY:	DATE:

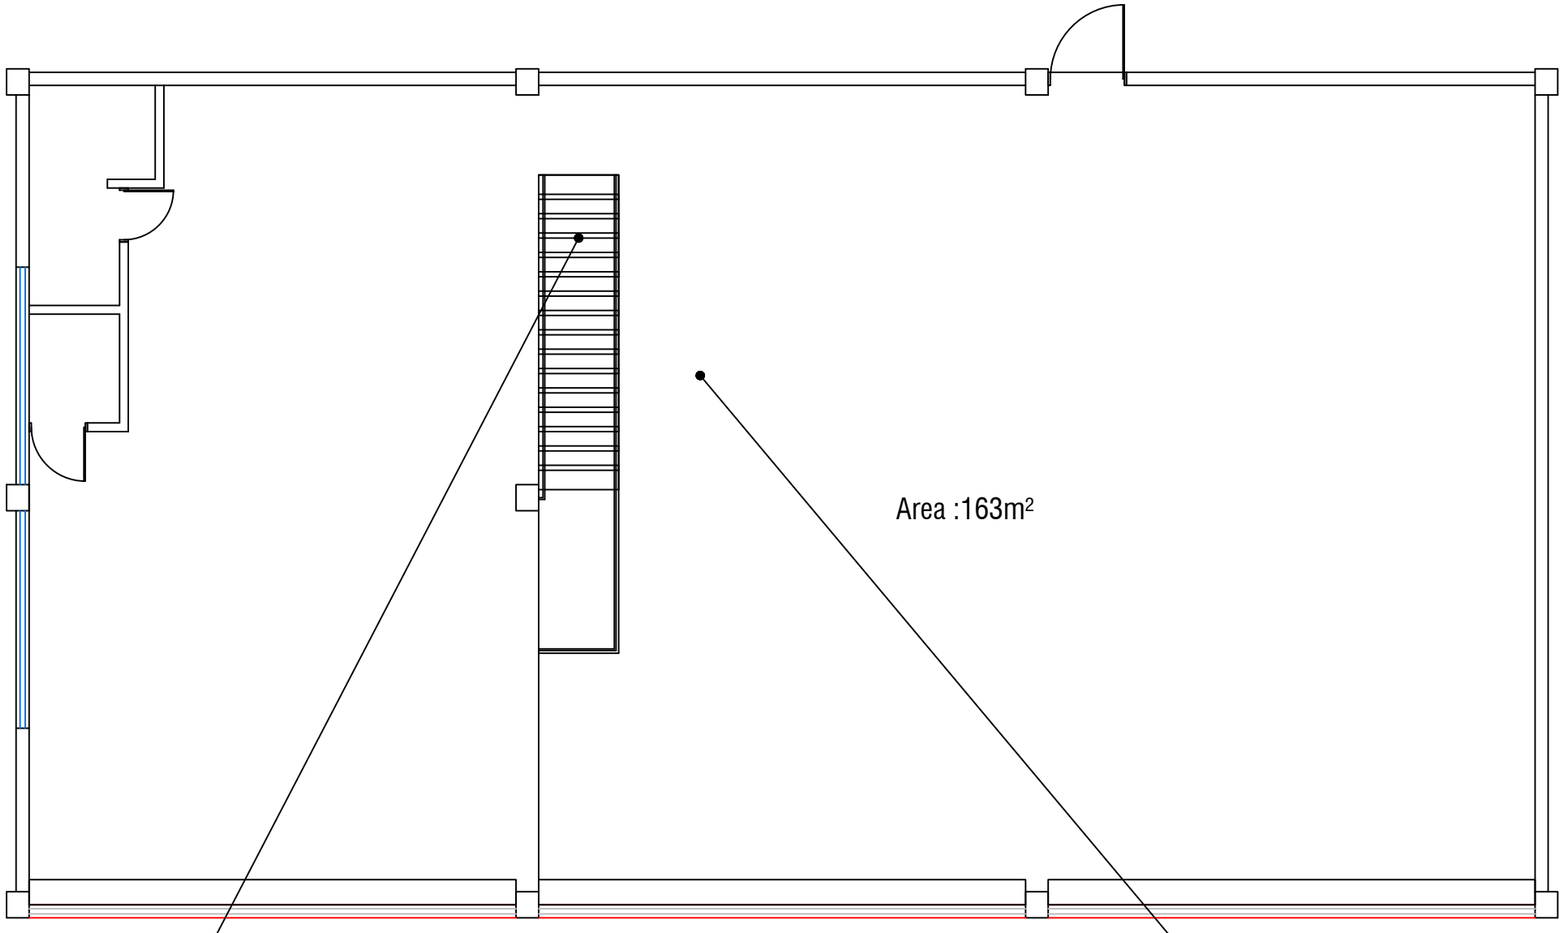

GROUND FLOOR PLAN



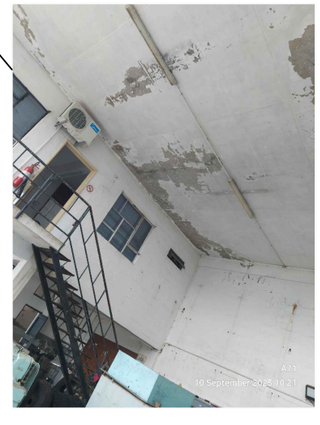

GENERAL NOTES

NOTE:
1. DO NOT SCALE USE FIGURED DIMENSIONS ONLY.
2. COPYRIGHT OF THIS DRAWING REMAINS TO THE PROPERTY OF AML Co Ltd.
3. ALL DIMENSIONS TO BE DOUBLE-CHECKED ON SITE BEFORE ANY WORK IS PUT IN HAND.
4. ANY DISCREPANCY ON THIS DRAWING SHOULD BE REPORTED BACK TO TECHNICAL SERVICES DEPARTMENT, AML. Co. Ltd.

PROJECT NAME:
PROPOSE REFURBISHMENT @ AIRFIELD OFFICE, MESS & DORMITORY

DRAWING TITLE:
BUILDING 10
GROUND FLOOR

DRAWN BY: O.NARAYEN

CHECK BY: R.RAMREKHA

PROJECT MANAGER: S.DEEPCHAND

DATE: SEPT 2025

AIRPORTS OF MAURITIUS CO LTD
TECHNICAL SERVICES DEPARTMENT


DRAWING NO: AML/OM_R/05


SCALE: 1:75


SHEET SIZE: A3


REVISION: -


REV:	DESCRIPTION:	BY:	DATE:

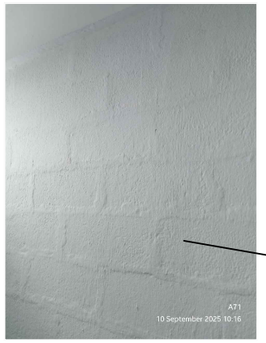


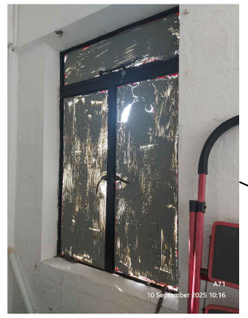


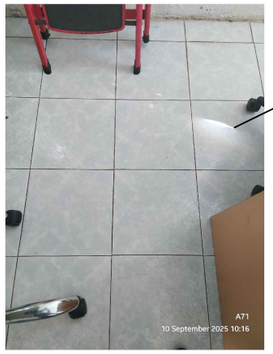

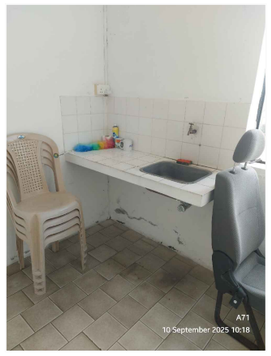


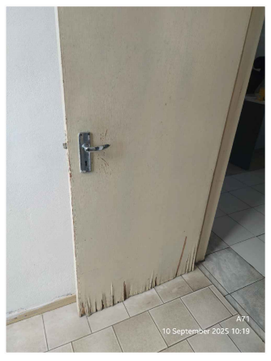


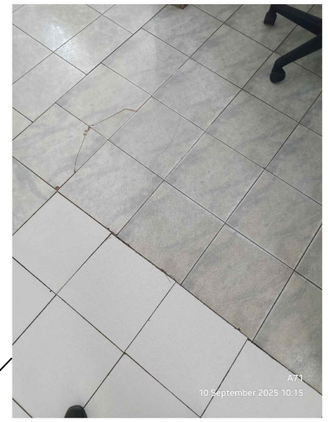

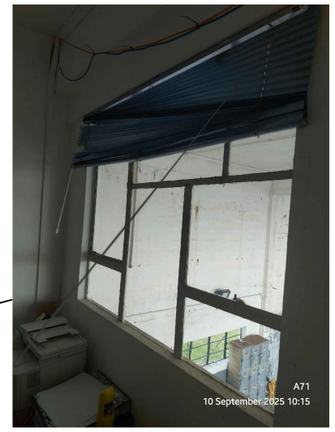



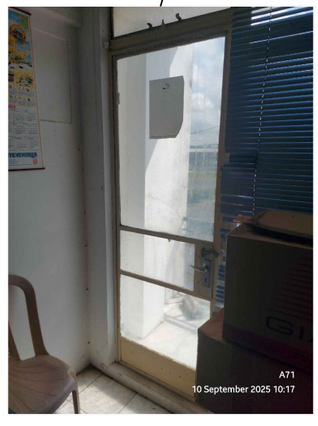

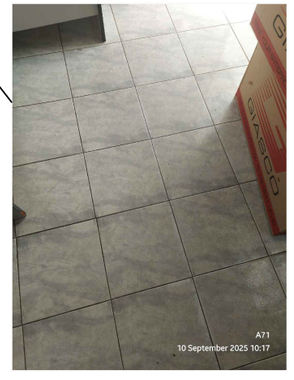



Area :53m²

FIRST FLOOR

GENERAL NOTES

NOTE:
1. DO NOT SCALE USE FIGURED DIMENSIONS ONLY.
2. COPYRIGHT OF THIS DRAWING REMAINS TO THE PROPERTY OF AML Co Ltd.
3. ALL DIMENSIONS TO BE DOUBLE-CHECKED ON SITE BEFORE ANY WORK IS PUT IN HAND.
4. ANY DISCREPANCY ON THIS DRAWING SHOULD BE REPORTED BACK TO TECHNICAL SERVICES DEPARTMENT, AML. Co. Ltd.

PROJECT NAME:
PROPOSE REFURBISHMENT @ AIRFIELD OFFICE, MESS & DORMITORY

DRAWING TITLE:
BUILDING 10
FIRST FLOOR

DRAWN BY: O.NARAYEN

CHECK BY: R.RAMREKHA

PROJECT MANAGER: S.DEEPCHAND

DATE: SEPT 2025

AIRPORTS OF MAURITIUS CO LTD
TECHNICAL SERVICES DEPARTMENT

DRAWING NO: AML/OM_R/06

SCALE: 1:75

SHEET SIZE: A3

REVISION: -

REV:	DESCRIPTION:	BY:	DATE: