


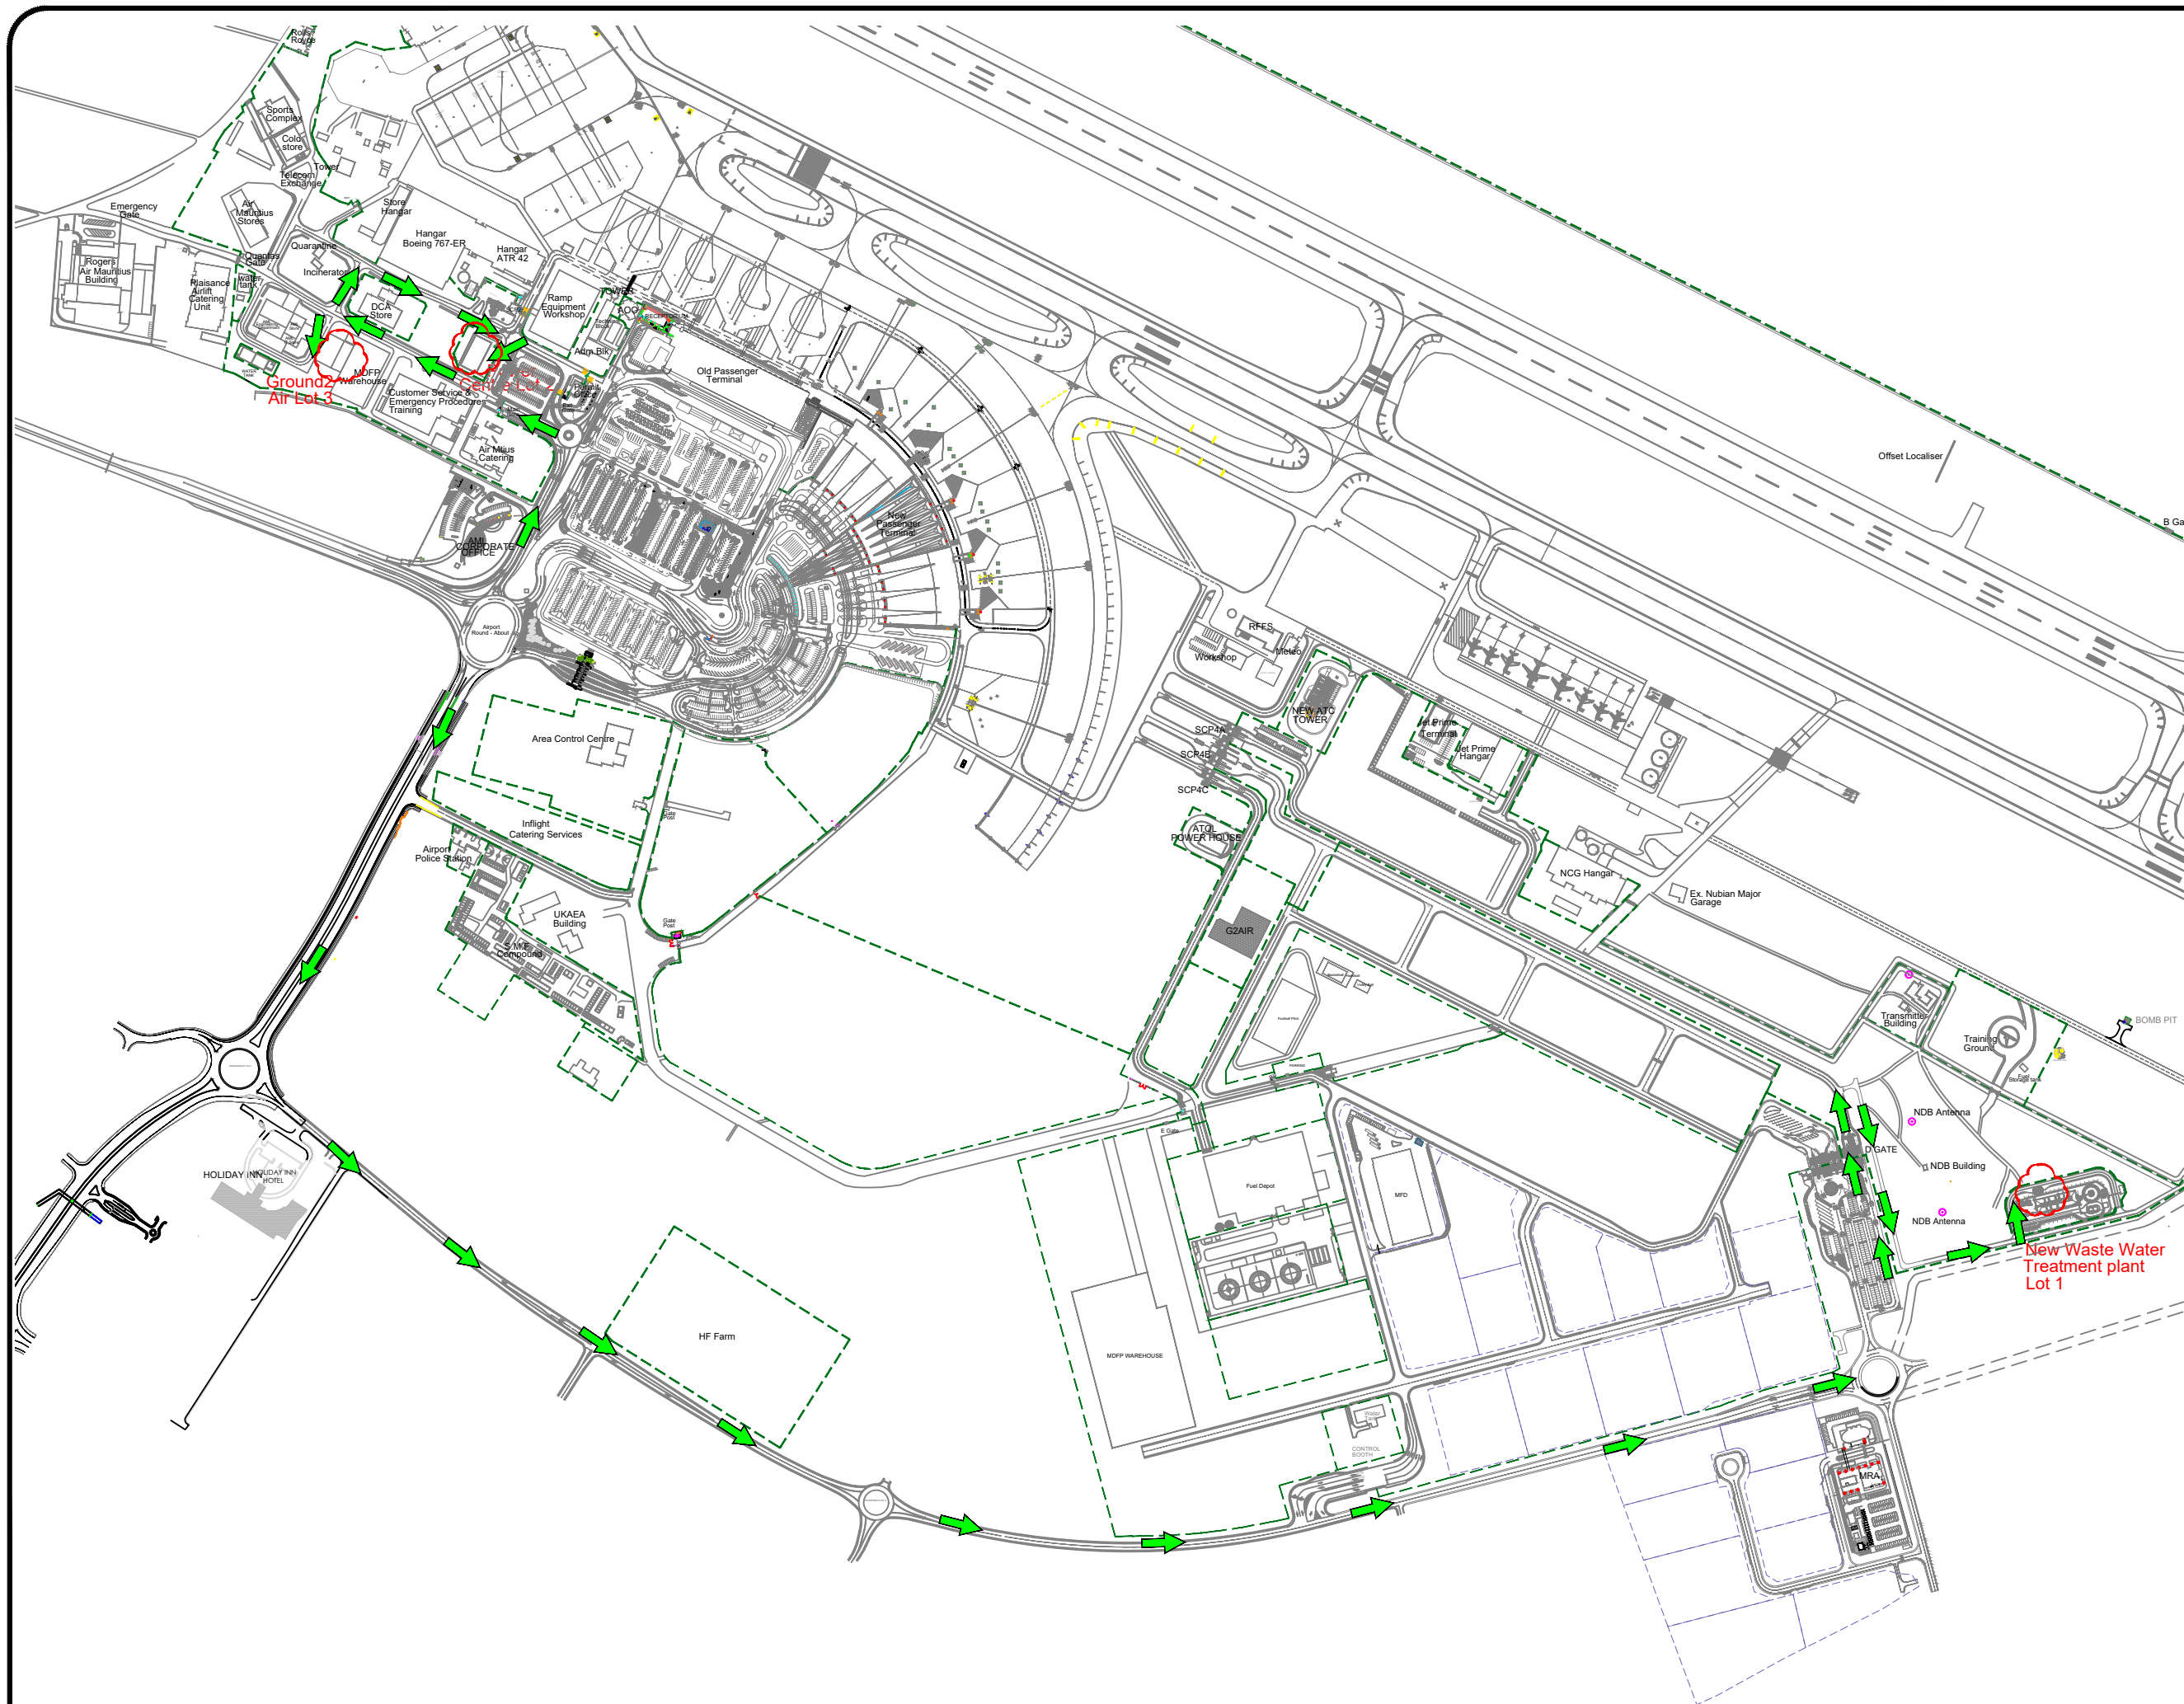

GENERAL NOTES

- NOTE:
1. DO NOT SCALE USE FIGURED DIMENSIONS ONLY.
 2. COPYRIGHT OF THIS DRAWING REMAINS TO THE PROPERTY OF AML Co Ltd.
 3. ALL DIMENSIONS TO BE DOUBLE-CHECKED ON SITE BEFORE ANY WORK IS PUT IN HAND.
 4. ANY DISCREPANCY ON THIS DRAWING SHOULD BE REPORTED BACK TO TECHNICAL SERVICES DEPARTMENT, AML Co. Ltd.

PROJECT NAME:
**METAL ROOF
REFURBISHMENT @ POWER
CENTRE AND SHED AT SSR
INTERNATIONAL AIRPORT**

DRAWING TITLE:
LOCATION PLAN

DRAWN BY:
O.N

CHECK BY:

PROJECT MANAGER:

DATE:
MAY 2026



DRAWING NO:

AML/WWD/LP01

SCALE:
1:7500

SHEET SIZE:
A3

REVISION:

-

REV: DESCRIPTION:

BY: DATE: